NOBLE COURT - COLOUR-KEYED SITE PLAN

261 Church Road, Mitcham · based on historic legal plan 1209/E/9B · original drawing states scale 1:500

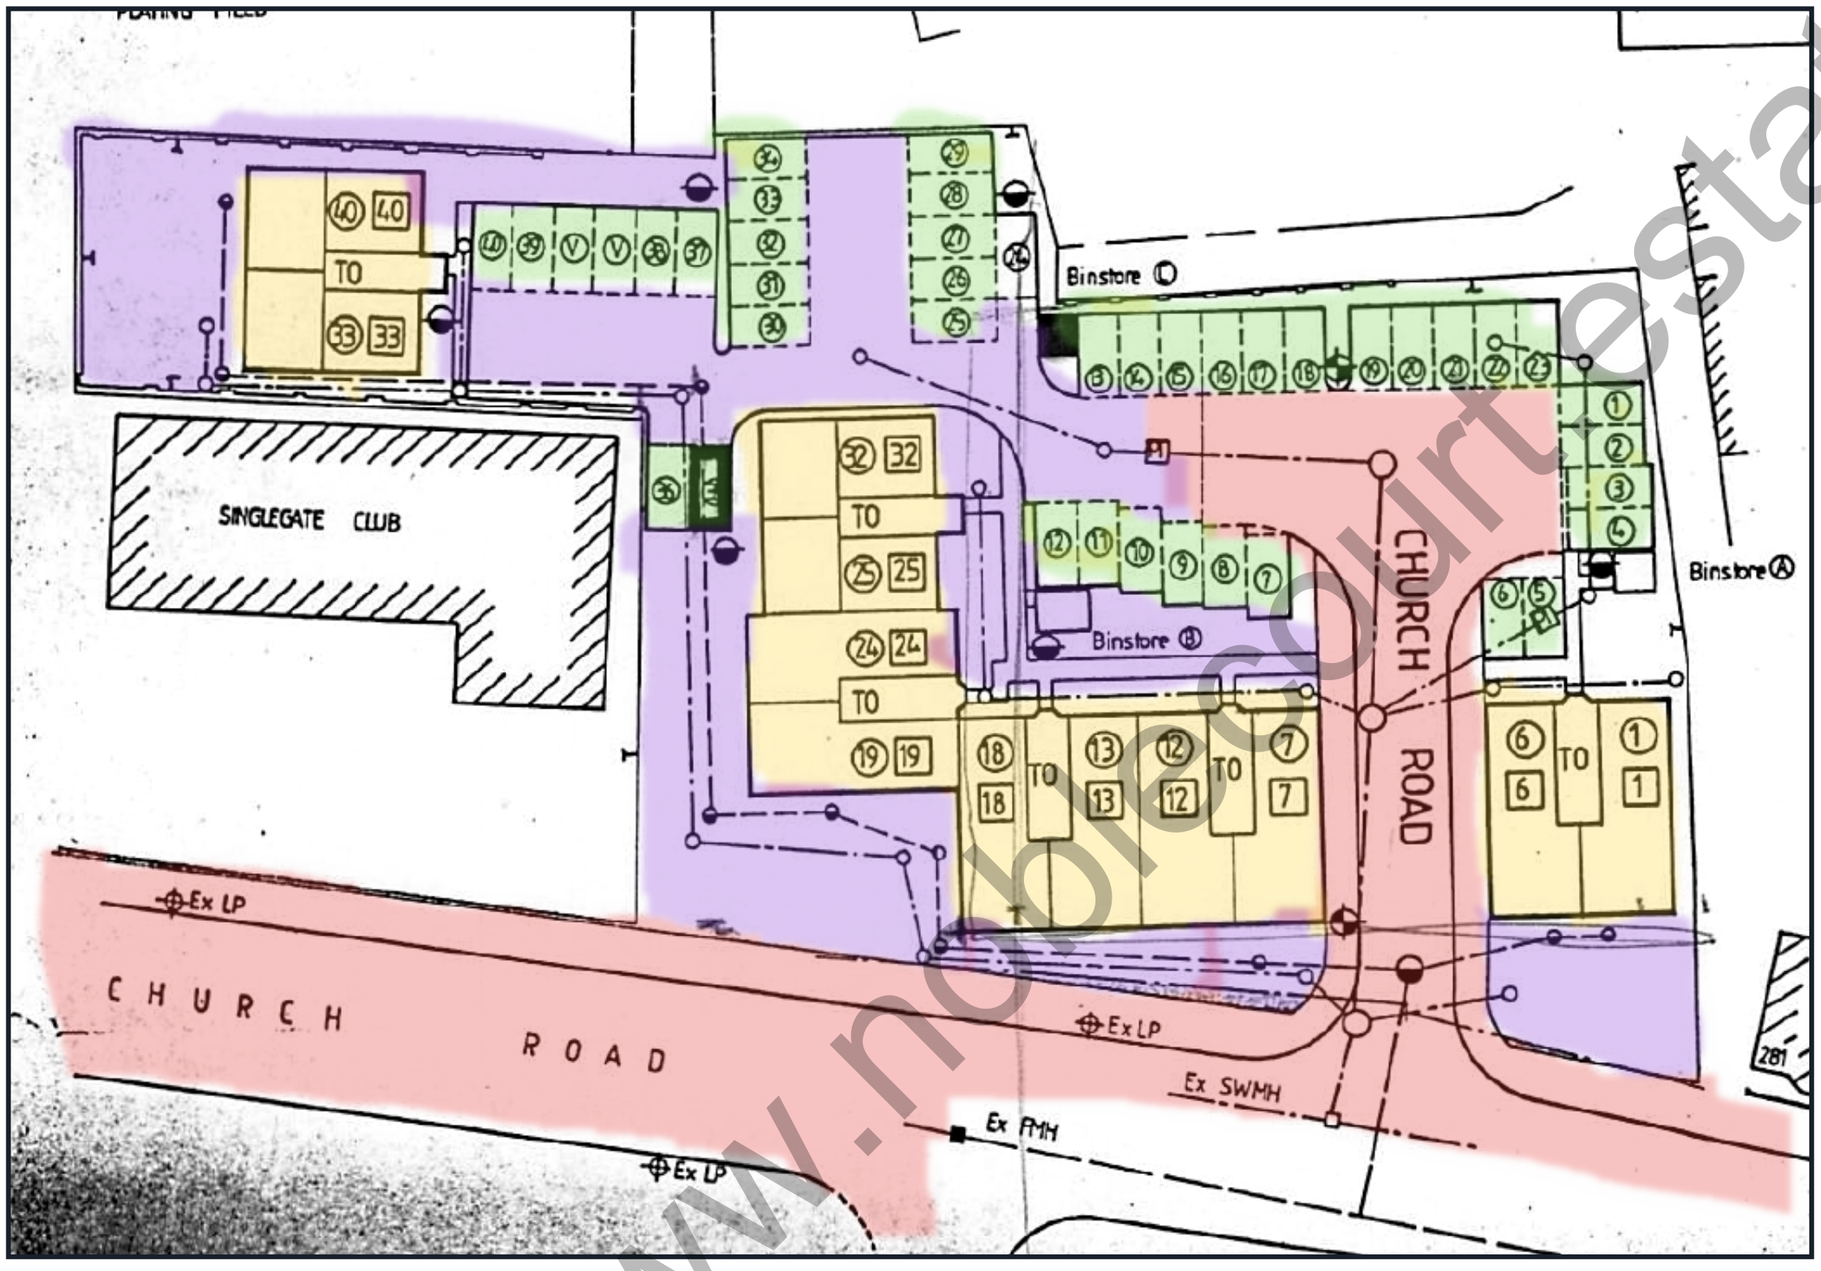

COLOUR KEY

- Public Highway
- Demised Flats
- Demised Parking Bays
- Communal Areas

Colour overlays identify land use; historic linework remains visible below.

Note

Prepared from the original plans from the lease documentation

For explanatory use. Boundaries and dimensions must be checked against the executed lease and Land Registry plans.

Reading the plan

The original plot and postal numbers, bin stores, drainage routes, lighting symbols and surrounding context are retained from the historic drawing. The transparent overlays distinguish the four land-use categories without concealing the underlying evidence.

Modern explanatory redraw · September 2026 · source: Ideal Homes London Ltd legal plan, drawing 1209/E/9B

courtestate
www.noblecourt.co.uk